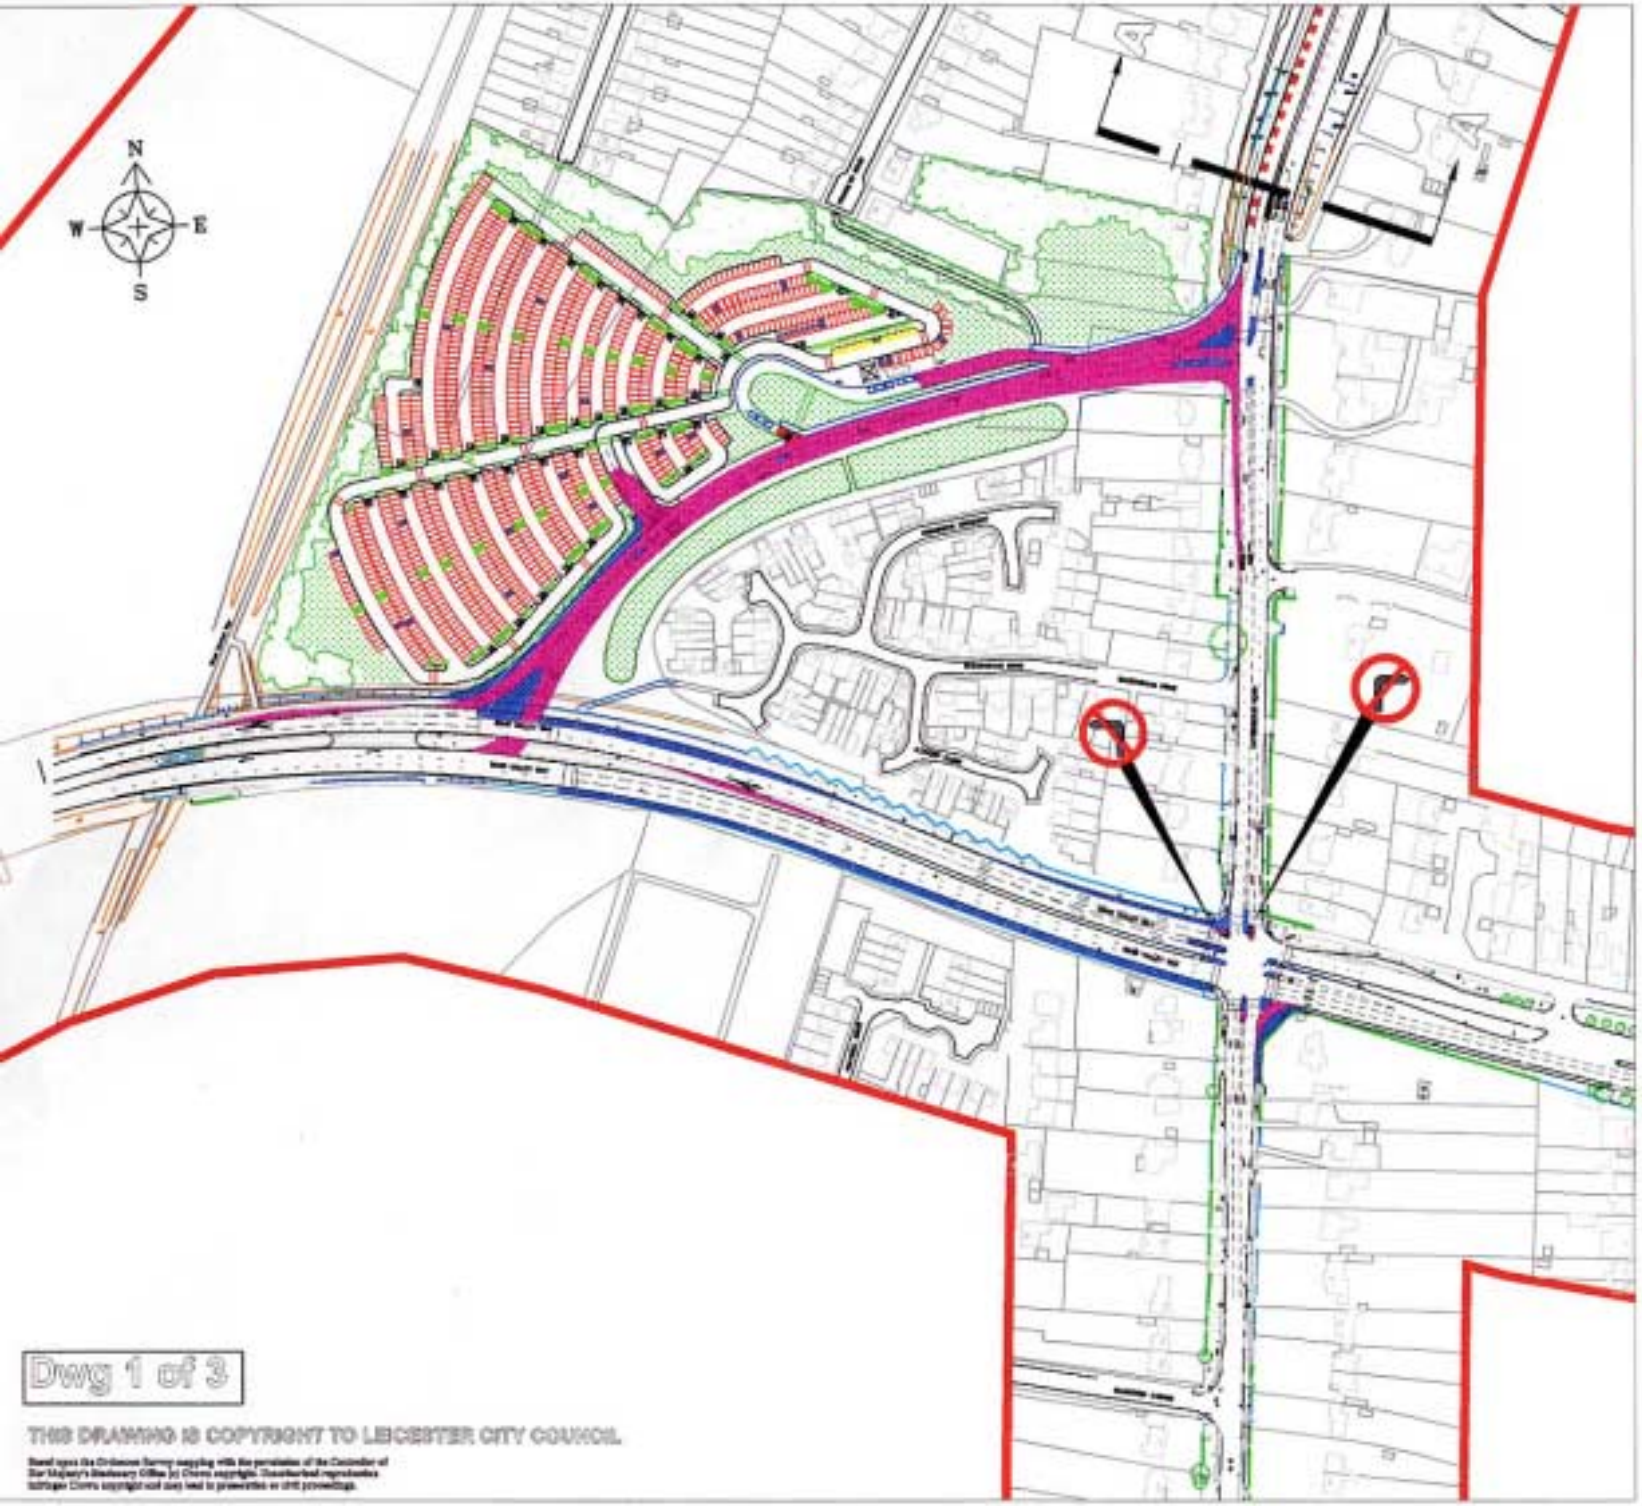

Proposed Bus Lane

Proposed kerbline

Proposed Bus Route

Existing Bus Lane

Proposed banned left turn from Soar Valley Way into Lutterworth Road (towards city)

Proposed banned right turn from Lutterworth Road (city side) into Soar Valley Way

Proposed New Carriageway

Proposed New Footways

Dwg 1 of 3

THIS DRAWING IS COPYRIGHT TO LEICESTER CITY COUNCIL

Revision	Amendment	Date

City Consultants

architecture engineering surveying

COMMERCIAL SERVICES DEPT, LEICESTER CITY COUNCIL

ABBEY MEADOWS DEPOT, BALMORAL ROAD

LEICESTER, LE4 9HE

TEL: 0116 2344922 FAX: 0116 2344913

CLIENT: TRAFFIC GROUP

TITLE: LMTS A426 Bus Corridor

Park & Ride Site & Access Junctions

DRAWING No.		REV	SCALE
HT/15456/L(0)/953		-	@ = 1:250 / A1 = 1:500
DRAWN BY	PY	DATE	Feb 03
CHECKED	NGH	SIZE	A0 or A1
ACAD FILE	[illegible]	UPDT	[illegible]