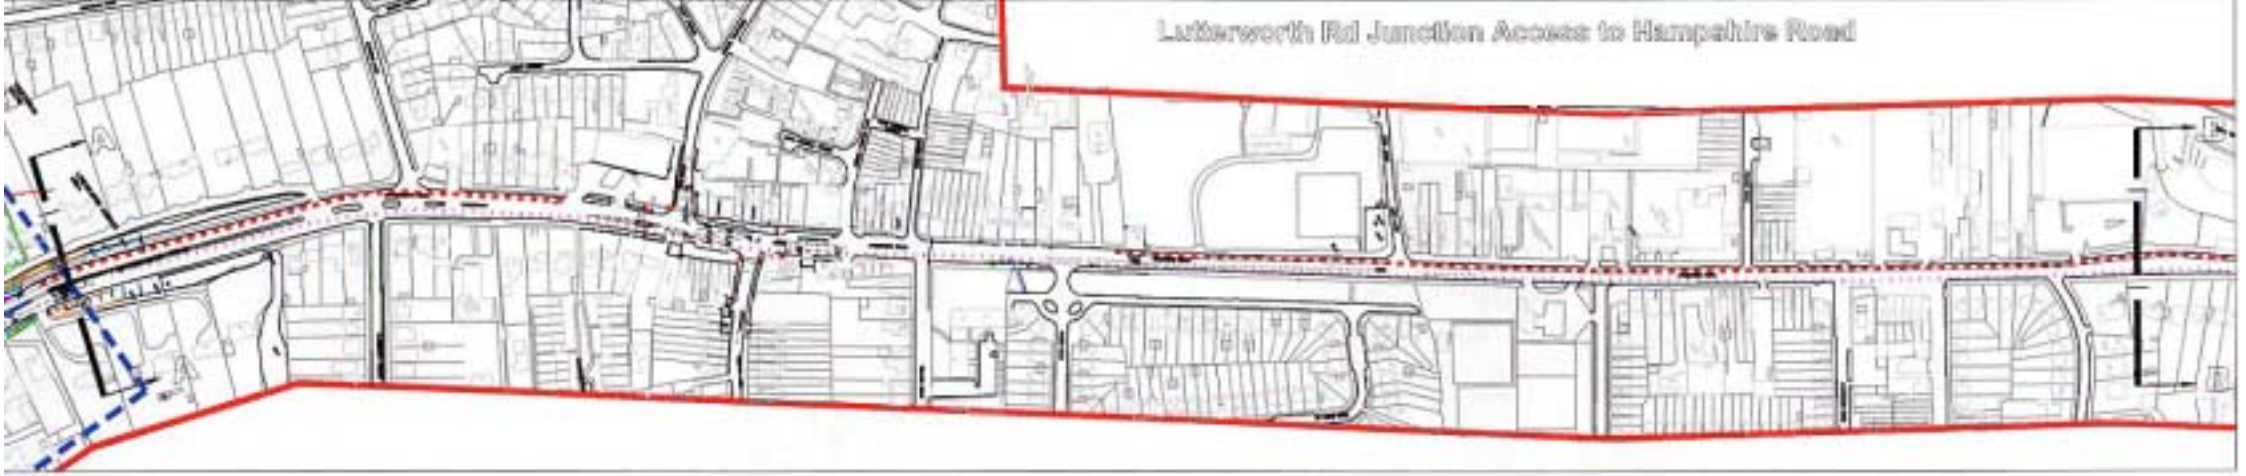

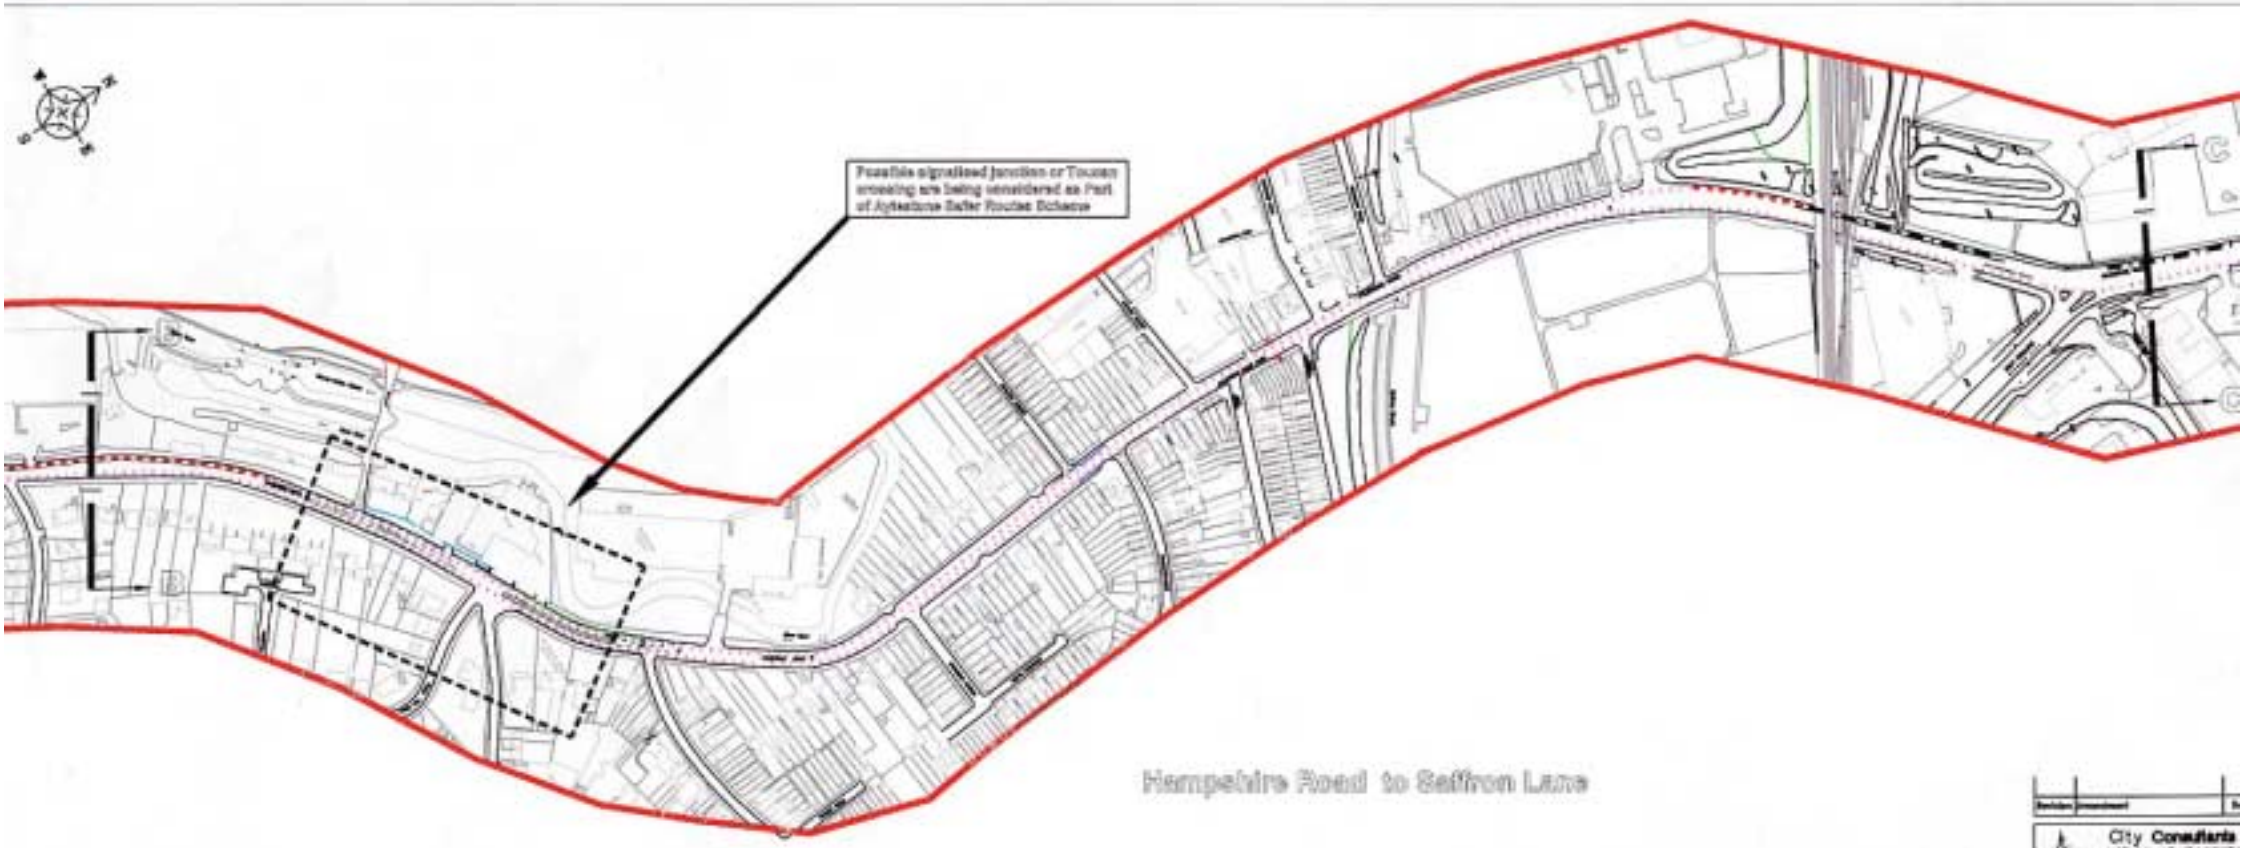

Proposed Bus Lane

Proposed Bus Route

Proposed Kerbline

Existing Bus Lane

Dwg 2 of 3

THIS DRAWING IS COPYRIGHT TO LEICESTER CITY COUNCIL

City Consultants

TRAFFIC GROUP

LMTS A426 Bus Corridor

Lutterworth Rd Junction Access to Hampshire Road