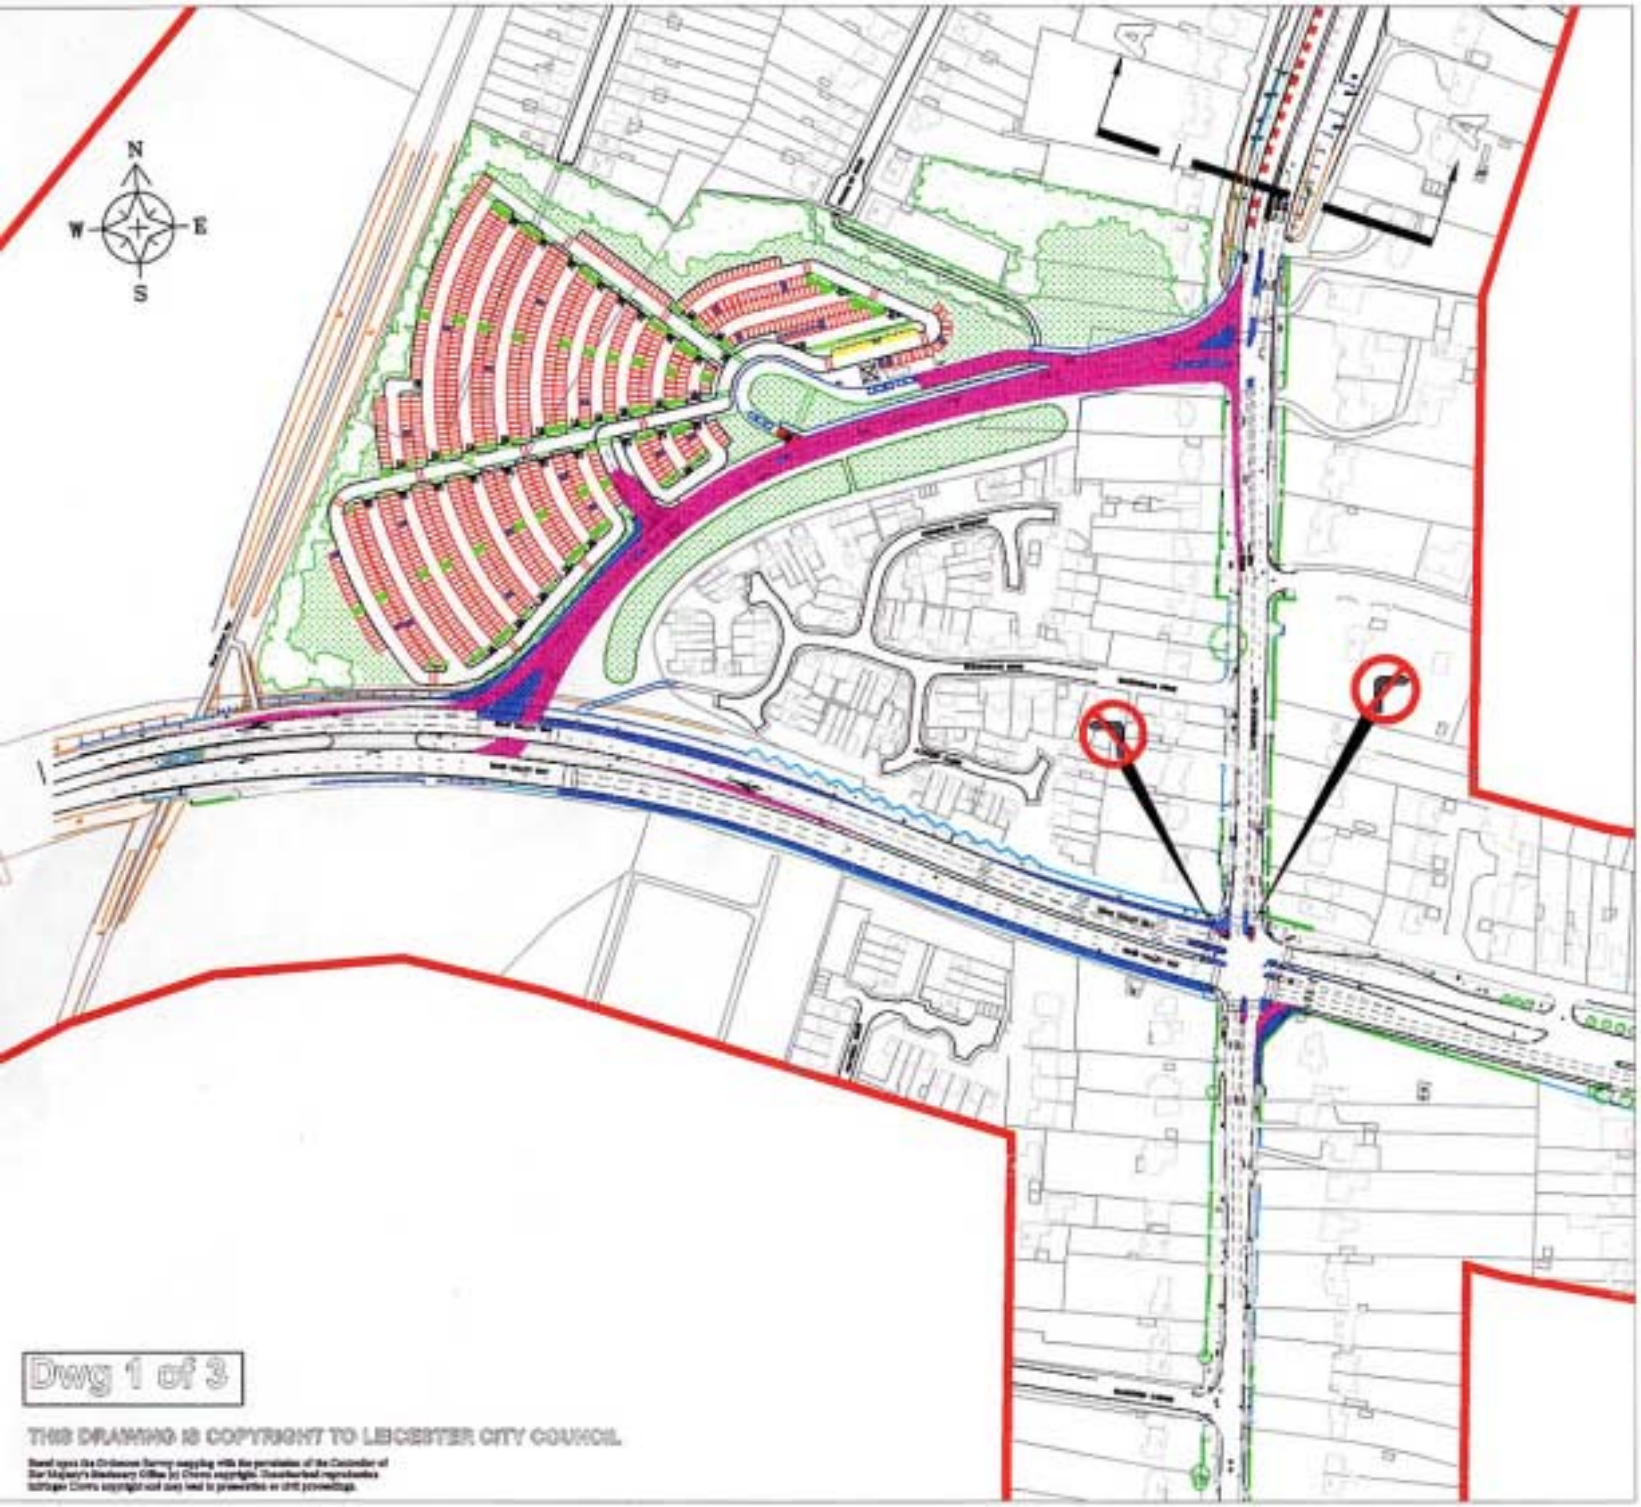

Proposed Bus Lane

Proposed kerbline

Proposed Bus Route

Existing Bus Lane

Proposed banned left turn from Soar Valley Way into Lutterworth Road (towards city)

Proposed banned right turn from Lutterworth Road (city side) into Soar Valley Way

Proposed New Carriageway

Proposed New Footways

Revision	Amendment	Date

City Consultants
architecture engineering surveying
COMMERCIAL SERVICES DEPT. LEICESTER CITY COUNCIL
ABBEY MEADOWS DEPOT, WALLINGTON ROAD
LEICESTER, LE4 9NS
TEL: 0116 [illegible] FAX: 0116 [illegible]

CLIENT
TRAFFIC GROUP

TITLE
LWTS A426 Bus Corridor

Park & Ride Site & Access Junctions

DRAWING No.	REV	SCALE
HT/16486/L(0)/983	-	[illegible]

DRAWN BY	PV	DATE	Feb 03
CHECKED	[illegible]	SIZE	A0 or A4
ACAD FILE	[illegible]	UPDN	[illegible]