DO NOT SCALE: Contractor to check all dimensions and report any omissions or errors

Notes

1. All dimensions in millimetres unless noted otherwise

2. General Arrangement as Drawing T/11430/35/01/101-105A

KEY

- NEW KERBLINES
- TREES TO BE RETAINED
- INDIVIDUAL TREES TO BE REMOVED
- CARRIAGEWAY CLOSED TO VEHICULAR TRAFFIC
- NEW ROAD MARKINGS

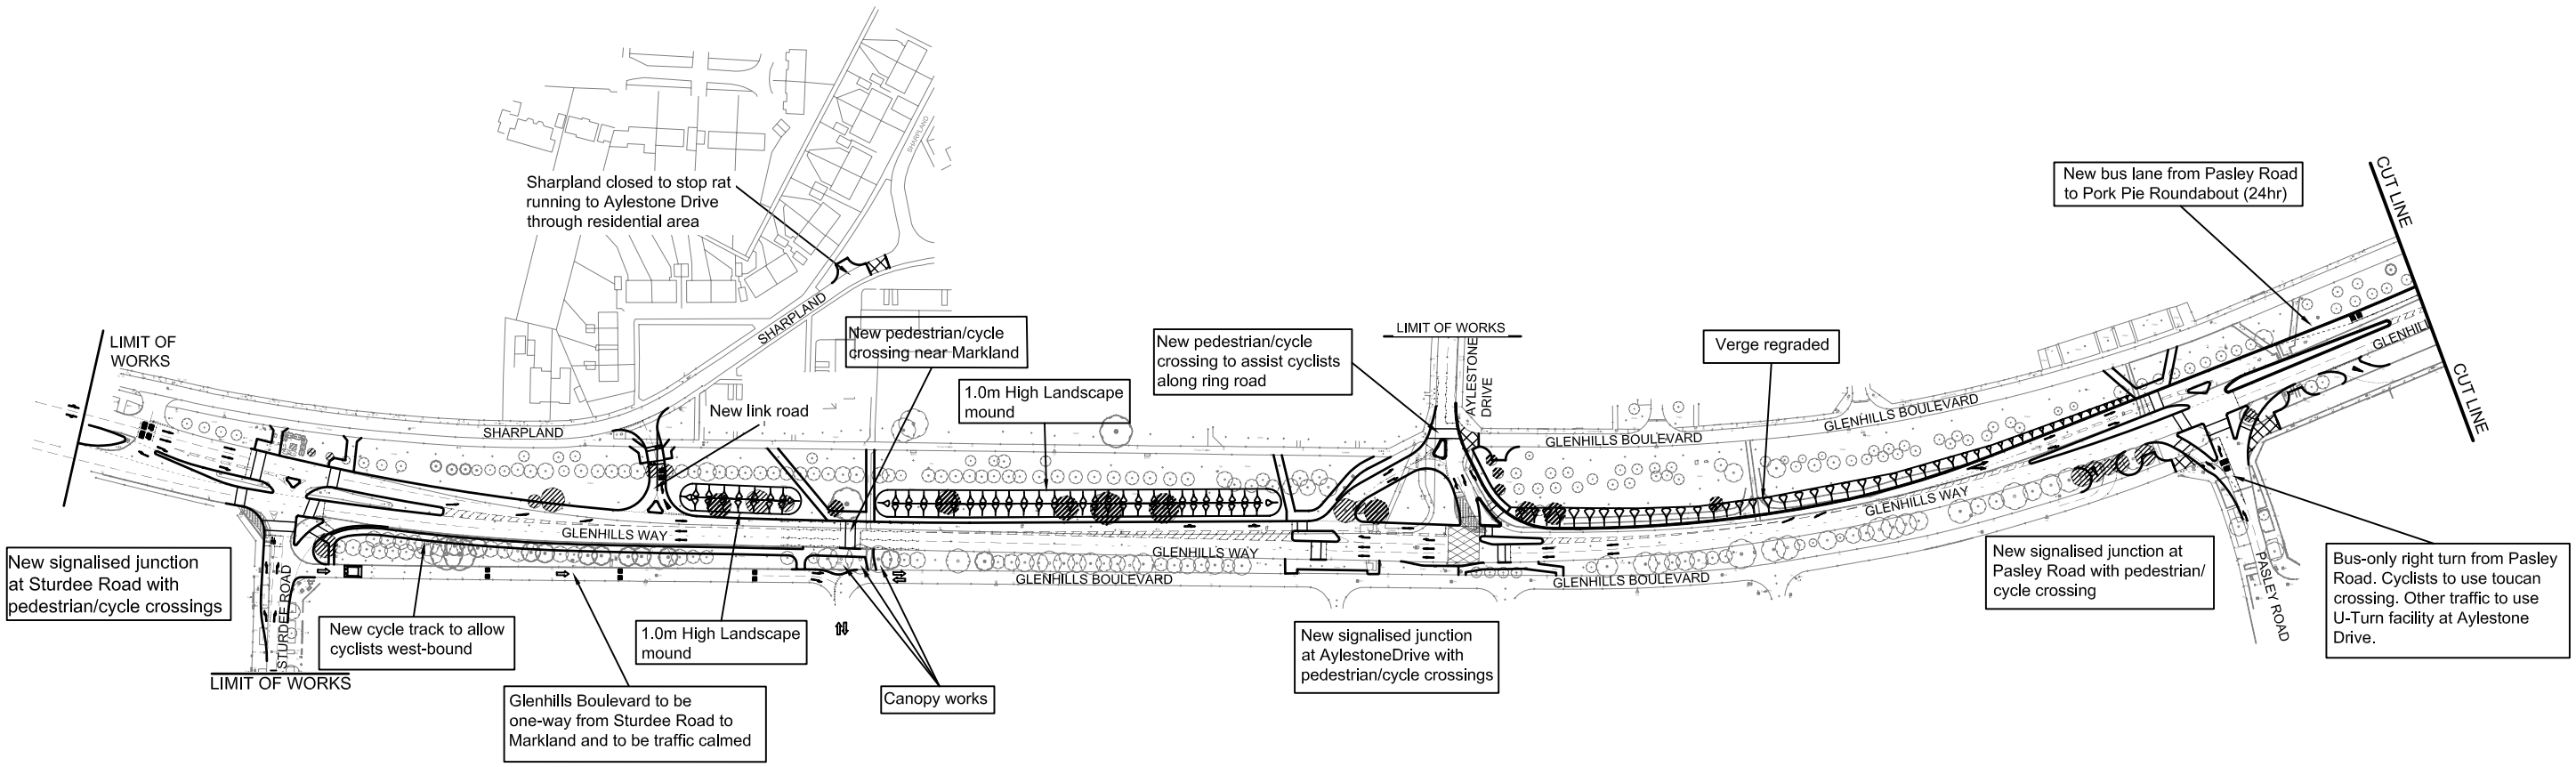

Rev	Description	By	Chk	App	Date

Leicester City Council

Executive Park
Avalon Way
Anstey
Leicester
LE7 7GR

Tel: 0116 234 8000
Fax: 0116 234 8001
e-mail: leicester@wyg.com

White Young Green

Consulting Engineers

Civil Structural Mechanical Electrical Process Rail Traffic Environmental Project Management

Project:

Pork Pie Roundabout & Glenhills Way/Attlee Way Improvements

Drawing Title:

GENERAL ARRANGEMENT
SHEET 1 OF 2

Scale at A3	Drawn By	Date	Checked By	Date	Approved By	Date
1:2500	DAP	Oct 2005	IJ	Nov 05	MJ	Nov 05

Project No.	Office	Type	Drawing No.	Revision
A011430	35	0	T/11430/35/01/56	-

APPROVAL ☐ INFORMATION ☒ TENDER ☐ CONTRACT ☐ CONSTRUCTION ☐

© White Young Green Consulting Ltd.