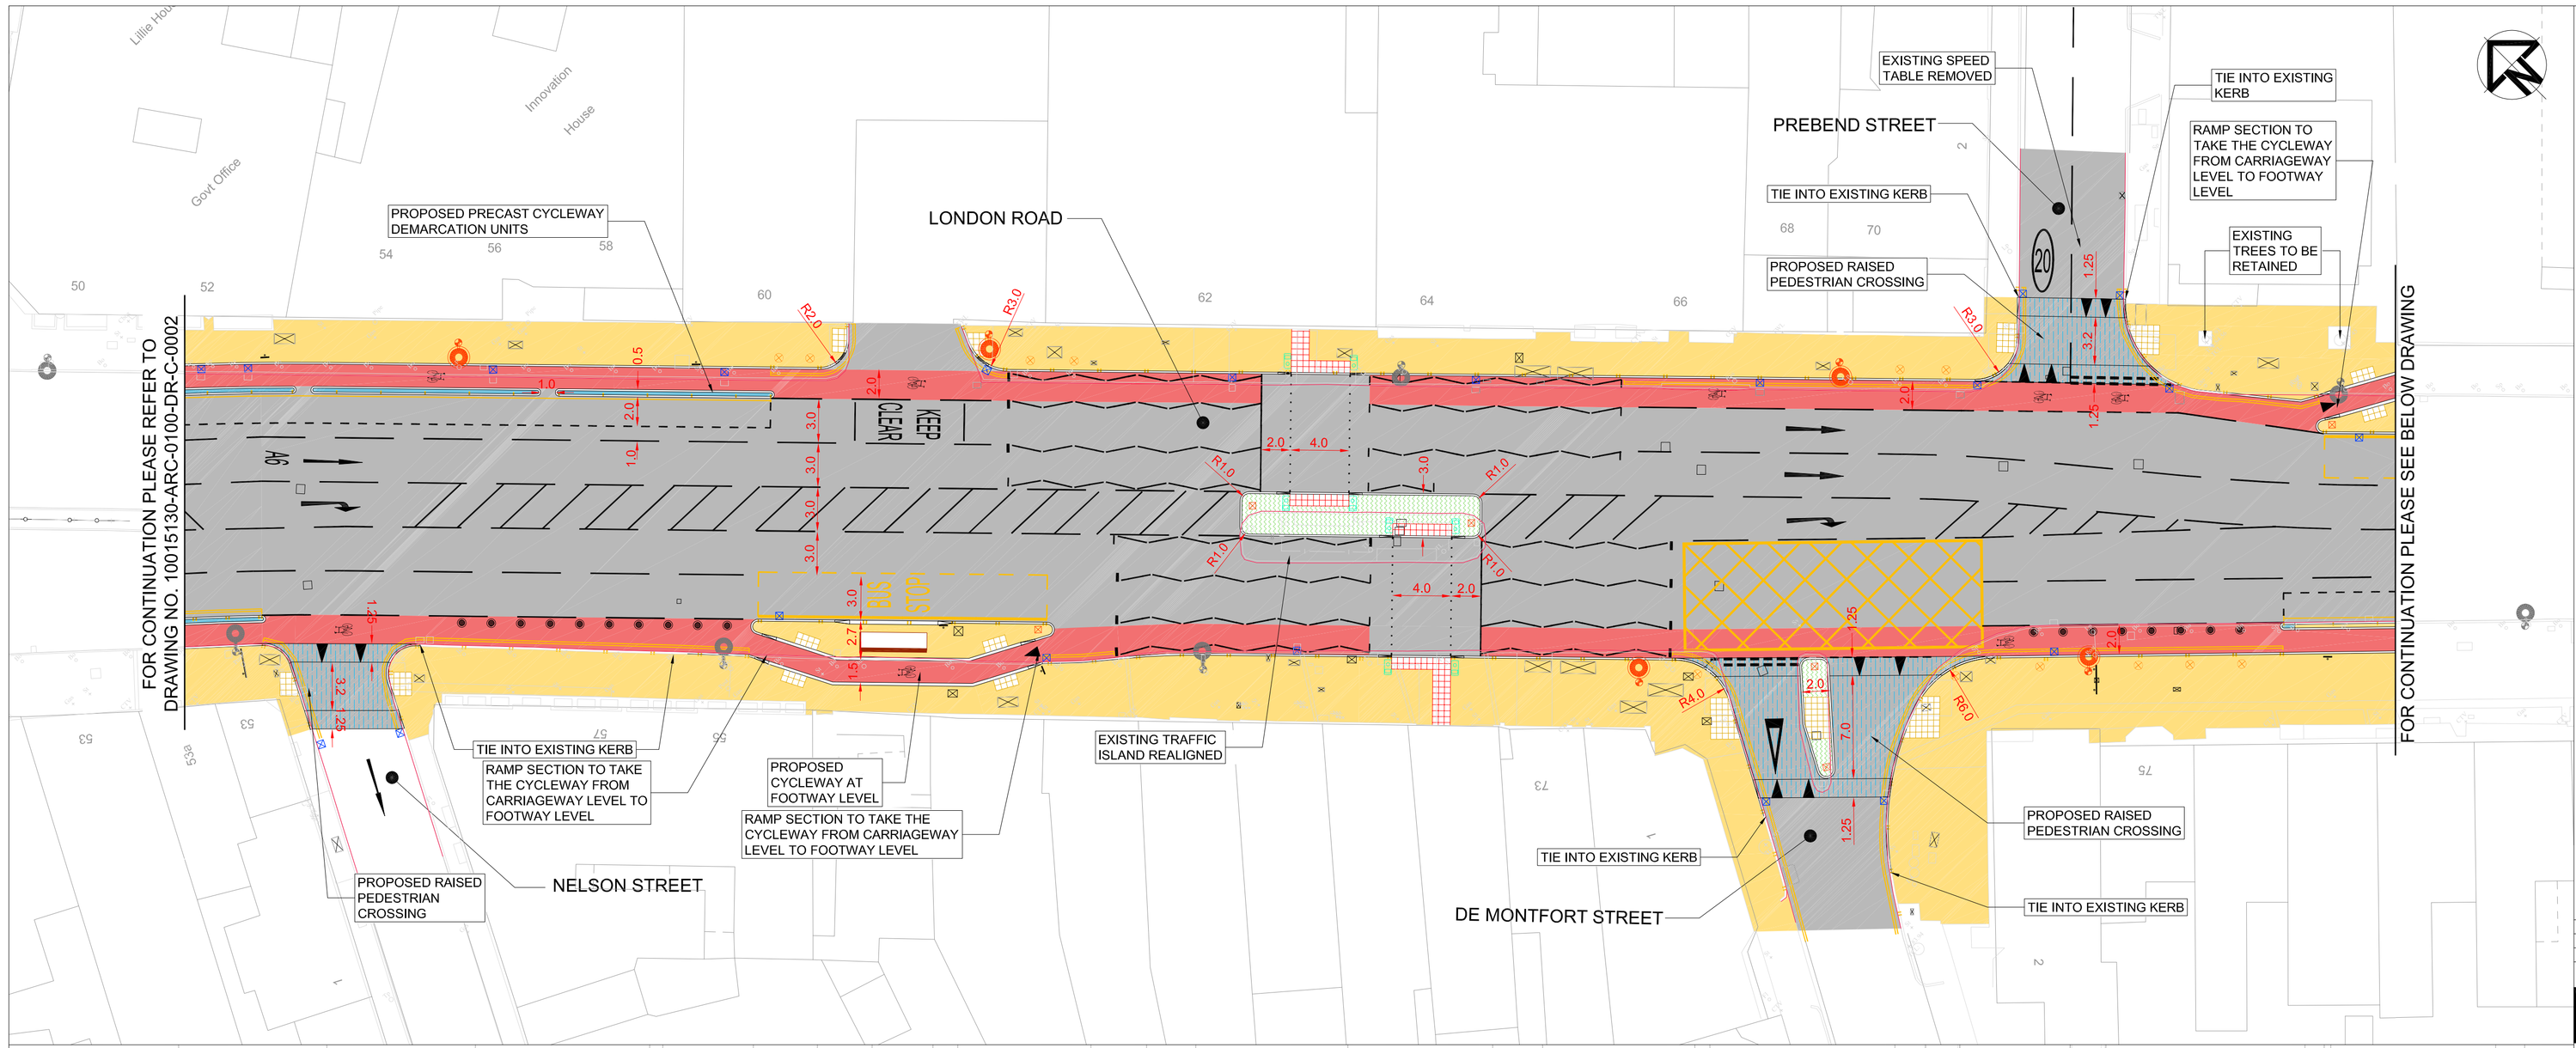

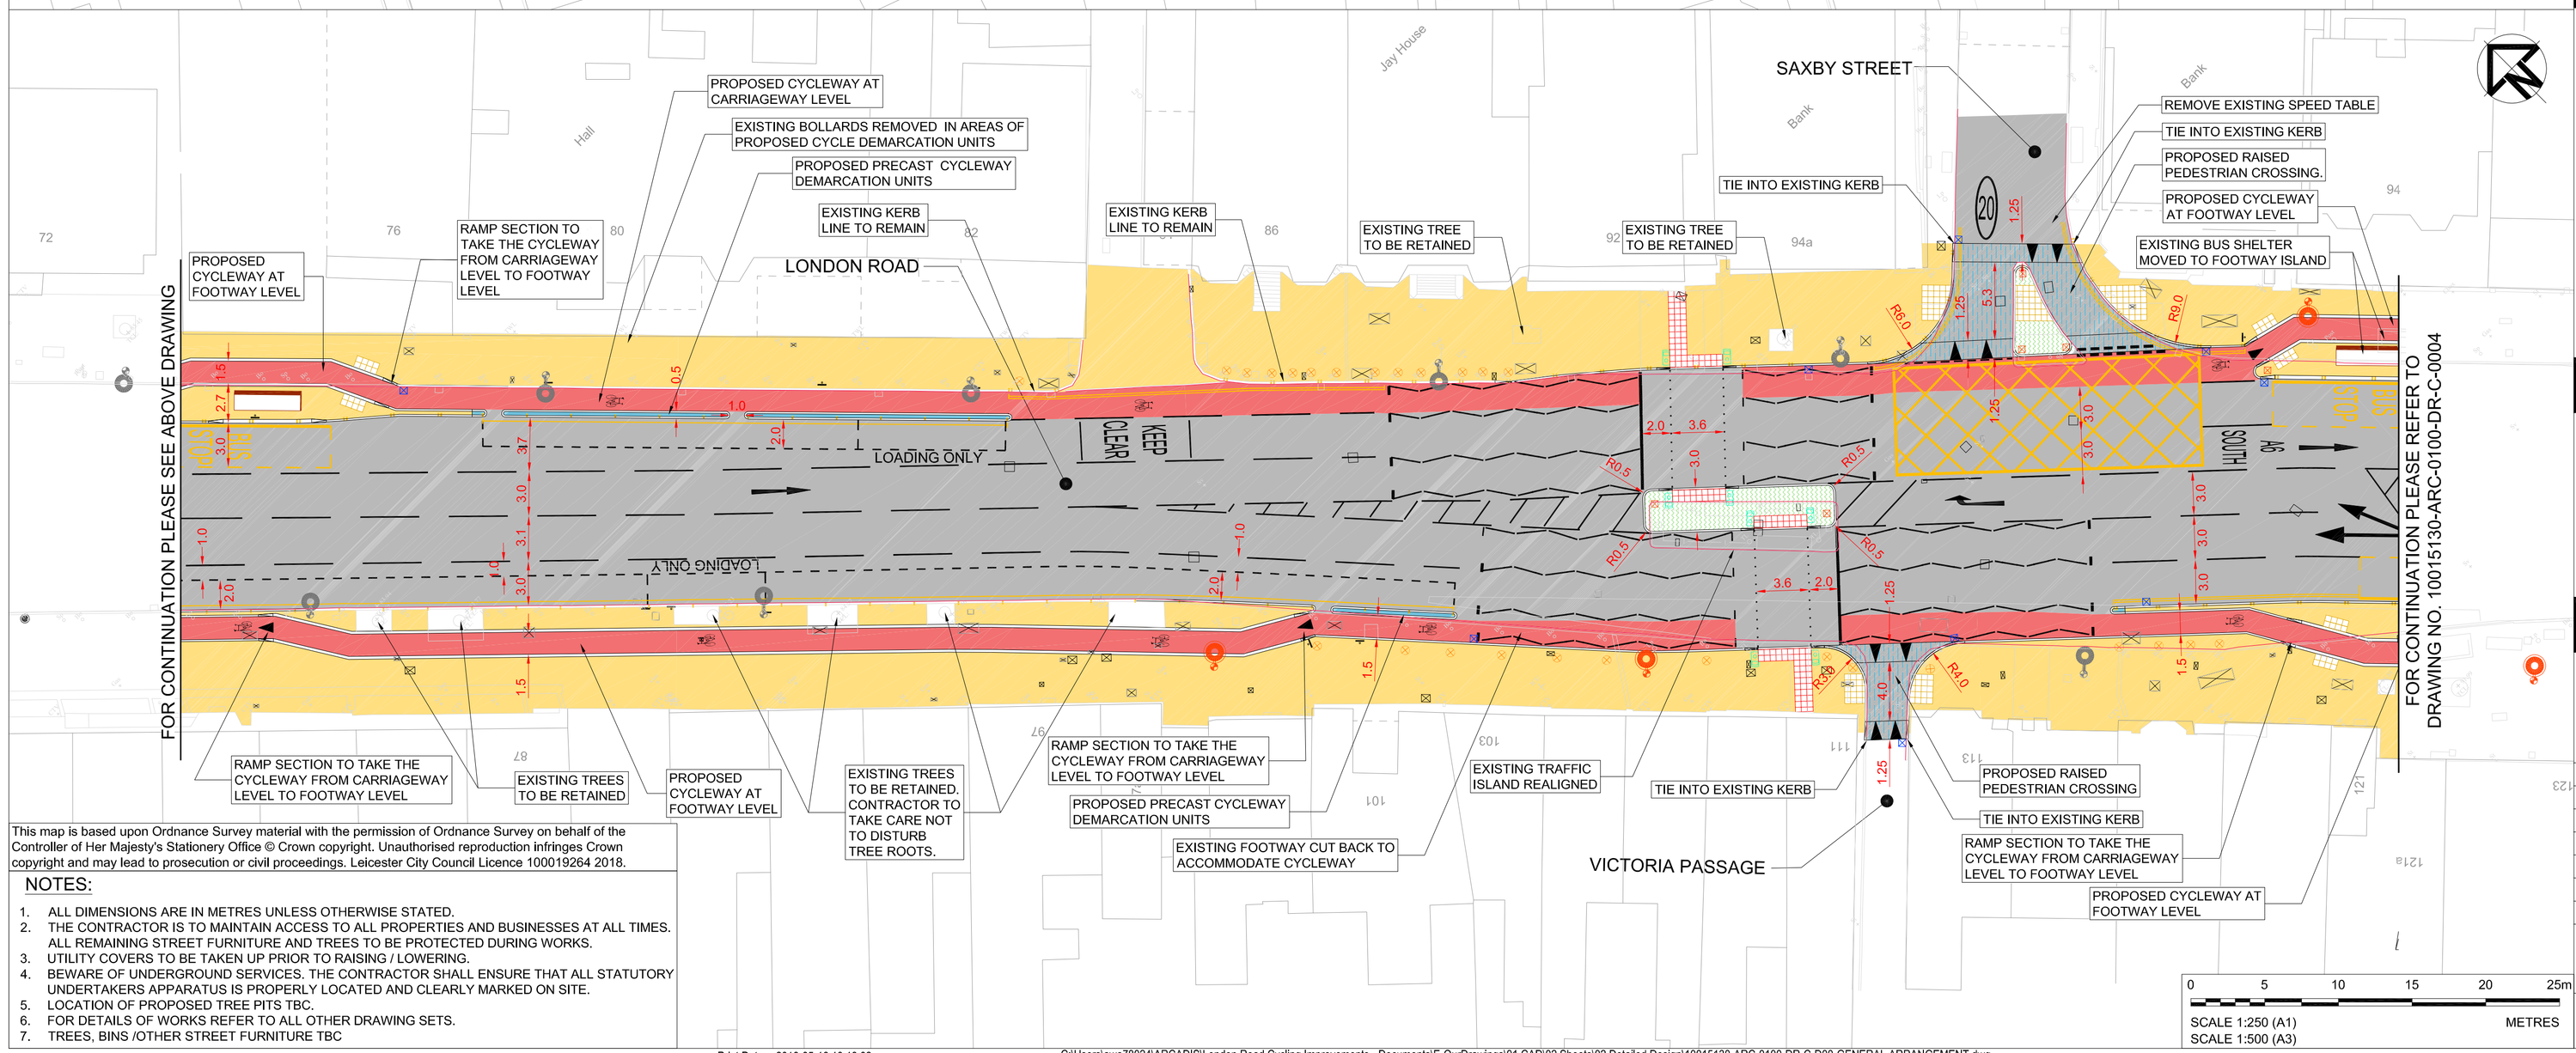

LEGEND:

- EXISTING FEATURES
- EXISTING KERB
- PROPOSED KERB
- PROPOSED RED TACTILE CROSSING
- PROPOSED BUFF TACTILE CROSSING
- PROPOSED BUS SHELTER
- PROPOSED CARRIAGEWAY
- PROPOSED CYCLE WAY
- PROPOSED PRECAST CYCLEWAY DEMARCATION UNITS
- PROPOSED RAISED TABLE
- PROPOSED FOOTWAY
- PROPOSED FOOTWAY OUTSIDE STATION
- PROPOSED TRAFFIC ISLAND
- PROPOSED LADDER AND TRAMLINE PAVING
- EXISTING LIGHTING COLUMN TO REMAIN
- PROPOSED LIGHTING COLUMN LOCATION
- PROPOSED LIGHTING BOLLARD
- EXISTING UTILITY COVERS TO BE RAISED OR LOWERED TO BE INFILLED
- EXISTING UTILITY COVERS TO BE RAISED OR LOWERED
- PROPOSED GULLY
- PROPOSED MANHOLE
- PROPOSED SIGNAL HEAD
- PROPOSED TRAFFIC WANDS
- PROPOSED RELOCATION OF EXISTING BOLLARD
- PROPOSED ROAD SIGN AND POST
- EXISTING TREE TO BE REMOVED
- CCTV PROPOSED CCTV CAMERA

Rev	Date	Description	Drawn	Check	Approv
2	14/05/18	LCC COMMENTS ADDRESSED	RP	CR	AW
1	04/05/18	LCC COMMENTS ADDRESSED	RP	CR	AW

Leicester City Council

Leicester City Council

PROJECT:
London Road Cycleway Improvements

Client

Planning, Development & Transport Division
115 Charles Street
Leicester LE1 1FZ

ARCADIS Design & Consultancy for natural and built assets

Registered office:
Arcadis House
34 York Way
London
N1 9AB

Coordinating office:
Arcadis House
34 York Way
London, N1 9AB
Tel: 44 (0)20 7812 2000

www.arcadis.com

TITLE:

GENERAL ARRANGEMENT DRAWINGS SHEET 3 OF 6

Designed	C. MUNAR	Signed	Date 13APR18
Drawn	R. PATIL	Signed	Date 13APR18
Checked	C. RAPOLE	Signed	Date 13APR18
Approved	A. WALNYCKI	Signed	Date 13APR18
Scale:	1:250	Datum:	AOD
Original Size:	A1	Grid:	OS
Suitability Code:	S3	Project Number:	10015130

Suitability Description:
ISSUED FOR TENDER

Drawing Number: 10015130-ARC-0100-DR-C-0003
Revision: 2

0 5 10 15 20 25m
SCALE 1:250 (A1)
SCALE 1:500 (A3)
METRES

This map is based upon Ordnance Survey material with the permission of Ordnance Survey on behalf of the Controller of Her Majesty's Stationery Office © Crown copyright. Unauthorised reproduction infringes Crown copyright and may lead to prosecution or civil proceedings. Leicester City Council Licence 100019264 2018.

NOTES:

1. ALL DIMENSIONS ARE IN METRES UNLESS OTHERWISE STATED.
2. THE CONTRACTOR IS TO MAINTAIN ACCESS TO ALL PROPERTIES AND BUSINESSES AT ALL TIMES. ALL REMAINING STREET FURNITURE AND TREES TO BE PROTECTED DURING WORKS.
3. UTILITY COVERS TO BE TAKEN UP PRIOR TO RAISING / LOWERING.
4. BEWARE OF UNDERGROUND SERVICES. THE CONTRACTOR SHALL ENSURE THAT ALL STATUTORY UNDERTAKERS APPARATUS IS PROPERLY LOCATED AND CLEARLY MARKED ON SITE.
5. LOCATION OF PROPOSED TREE PITS TBC.
6. FOR DETAILS OF WORKS REFER TO ALL OTHER DRAWING SETS.
7. TREES, BINS /OTHER STREET FURNITURE TBC

© Copyright reserved