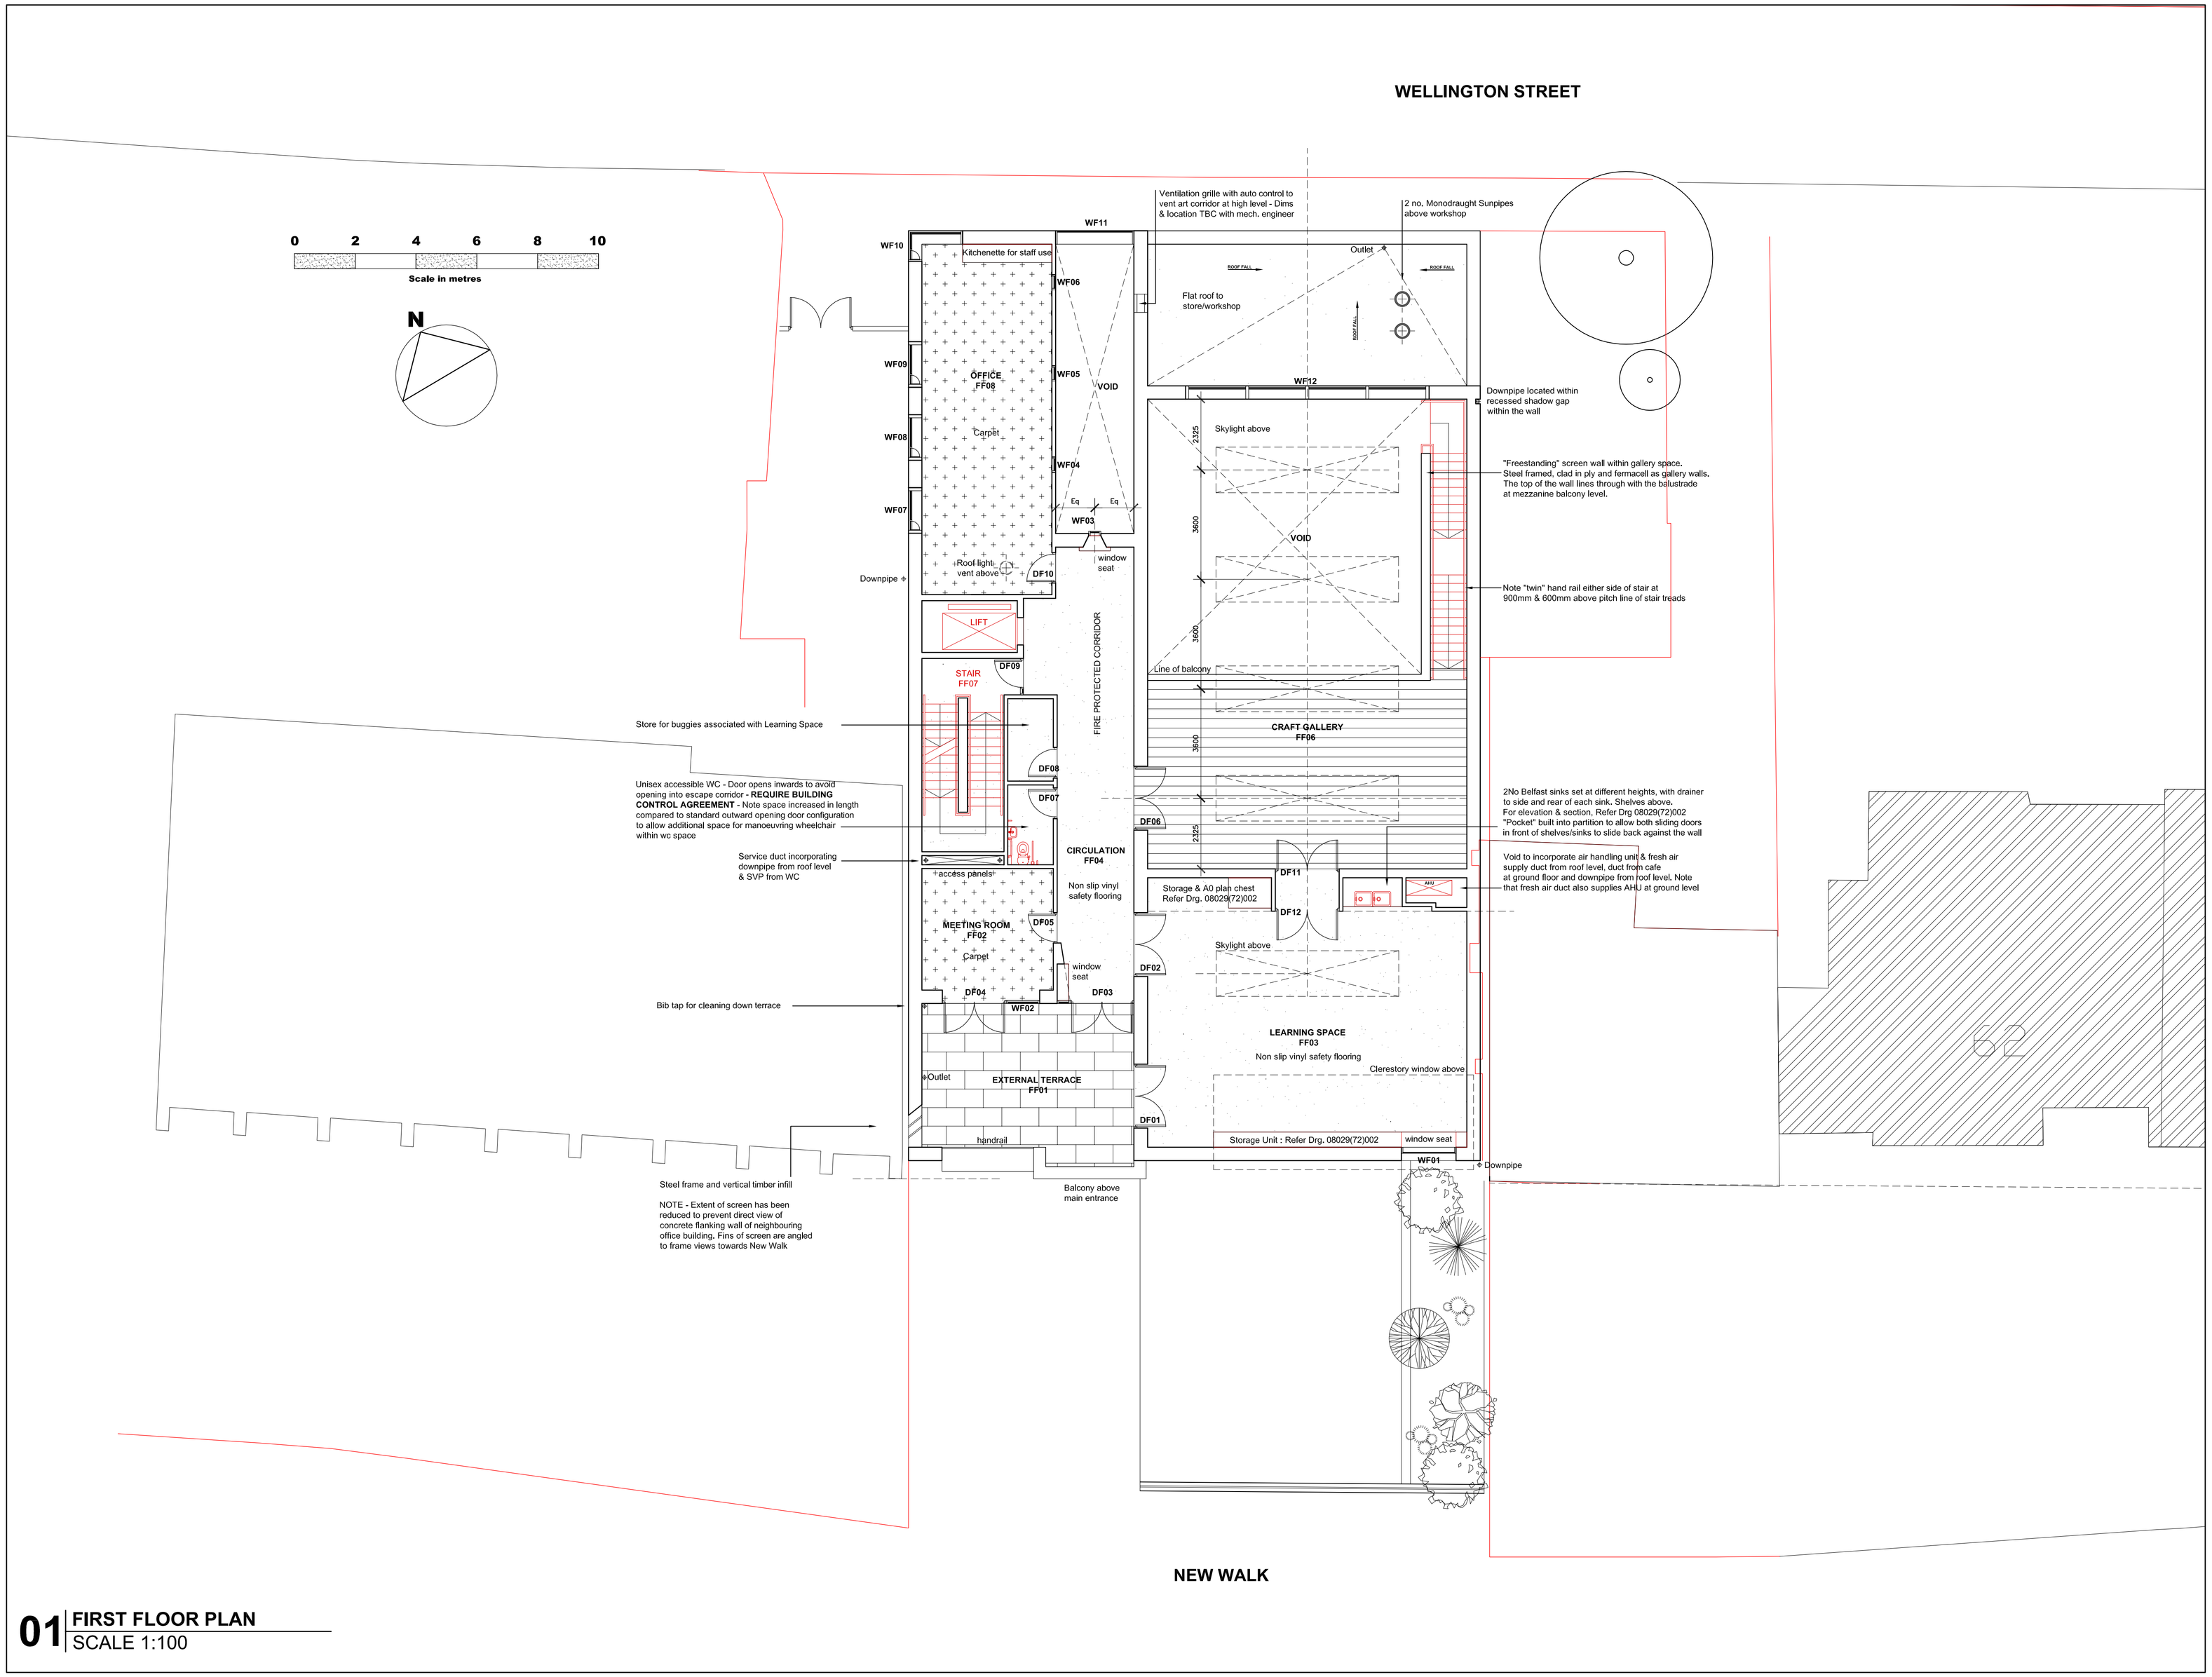

01 **FIRST FLOOR PLAN**
SCALE 1:100

notes

1. Refer to figured dimensions, do not scale.
2. If in doubt refer to the Architect before work starts
3. All dimensions are to be checked on site
4. The Architects disclaim responsibility for variations from this drawing made without their written consent
5. Please ensure that there have been no additional revisions to this drawing before starting work.

revisions

RevQ 08.02.10 Kitchenette indicated to office space; Viewing slot to flank wall amended; New Walk elevation amended; Openings to meeting room and art corridor amended; Door and window numbers updated. Downpipes added

RevP 28.01.10 - Stair & lift core relocated. Disabled WC relocated (BUILDING CONTROL TO CONFIRM DOOR OPENING CONFIGURATION ACCEPTABLE) Office wall moved;service riser duct relocated; buggy store added for use of learning space visitors; meeting room moved Northwards and external terrace increased in depth, requiring learning space access doors to be moved.

RevO 24.12.09 - Rooflights centred on gallery space

RevN 23.12.09 - As a result of increasing store/workshop area at ground level,- gallery external wall moved; gallery stair moved to allow circulation space at ground level; rooflights to workshop recentred - NOTE BALUSTRADE LINE TO BALCONY REMAINS AS EARLIER SCHEME PROPOSALS

RevM 01.12.09 - Gallery as previous plan. Learning Space - large window added facing square; Clerestory reconfigured; lobby to craft gallery increased in depth 100mm to 1100mm; Storage reconfigured; window seat added; skylight relocated; Access door on centre line of rooflight. Meeting room amended. Stair core and lift moved Northwards. Door to craft gallery on centre line of rooflight. Window to art corridor reconfigured. Office replanned and windows revised. Doors and windows renumbered.

client
City Council, Leicester

job
Proposed Contemporary Art Gallery
50 New Walk, Leicester

drawing
Proposed GA Plan
FIRST FLOOR

scale: 1:100 (A1)
date: 03.08.09

no.: 08029(00)020
revision: Q

drawn by
gt

16 commerce square, the lacemarket, nottingham, ng1 1hs
Marsh:Grochowski is a limited liability partnership.

t: 0115 941 1761
f: 0115 950 3675

e: office@arcontext.com
w: www.marsh-grochowski.com

marshgrochowski
architects